Horizontal Panel

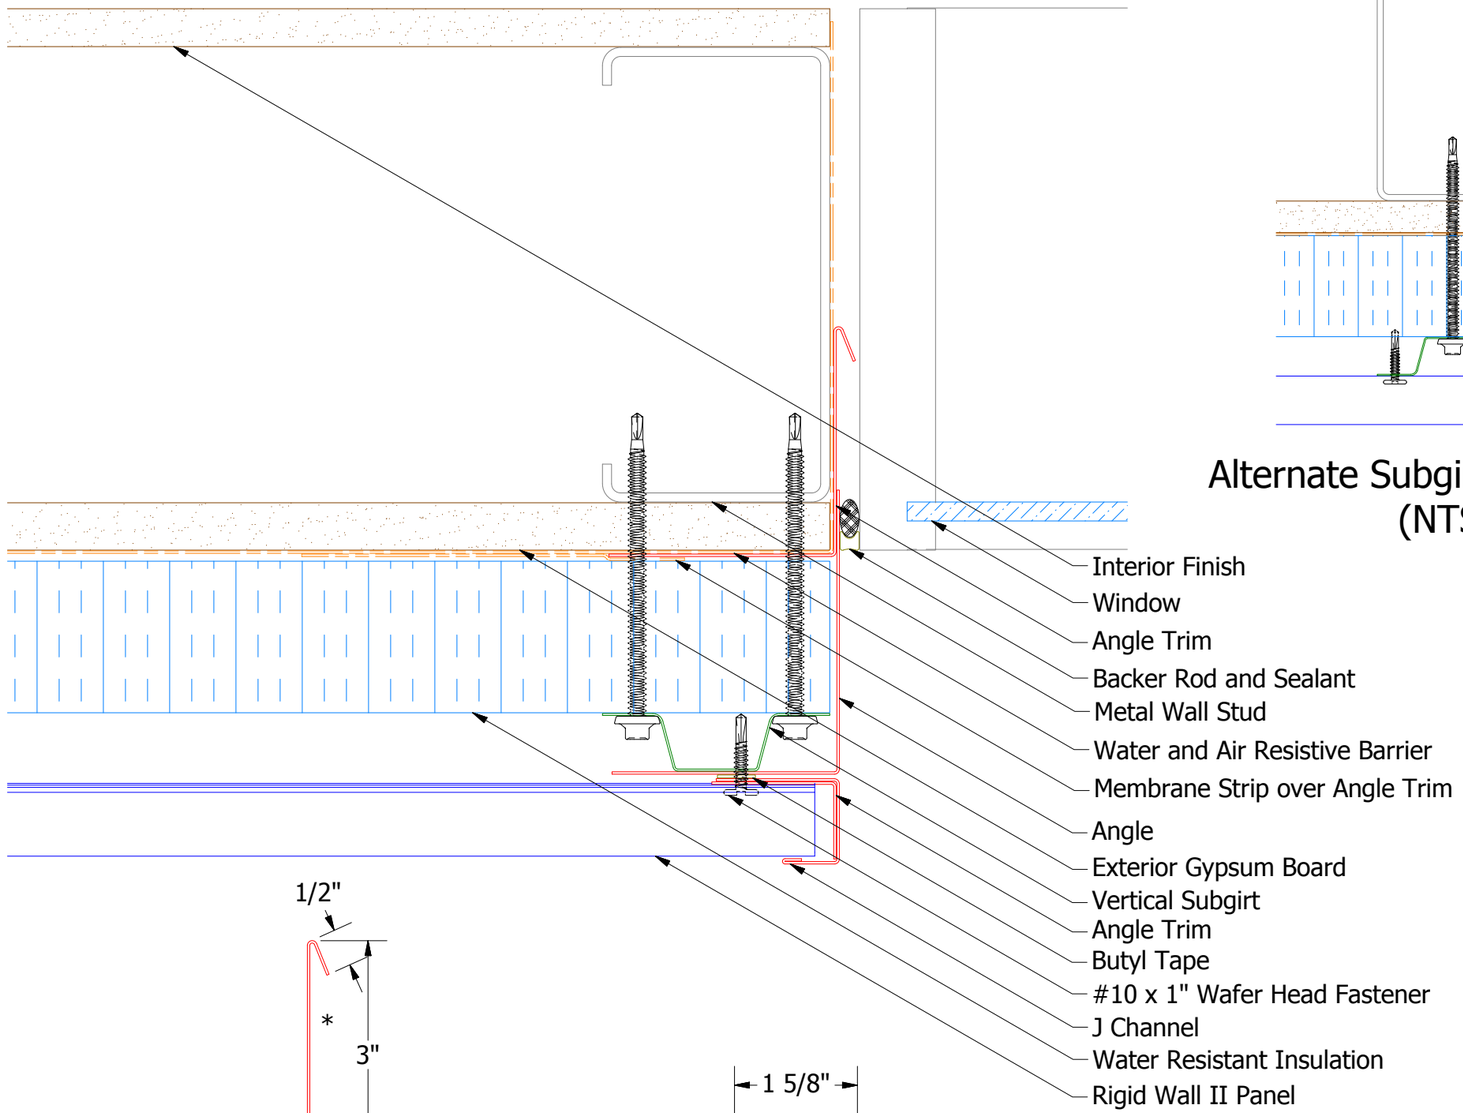

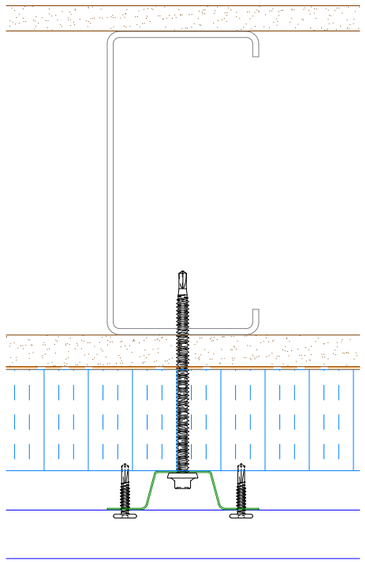

Alternate Subgirt Orientation
(NTS)

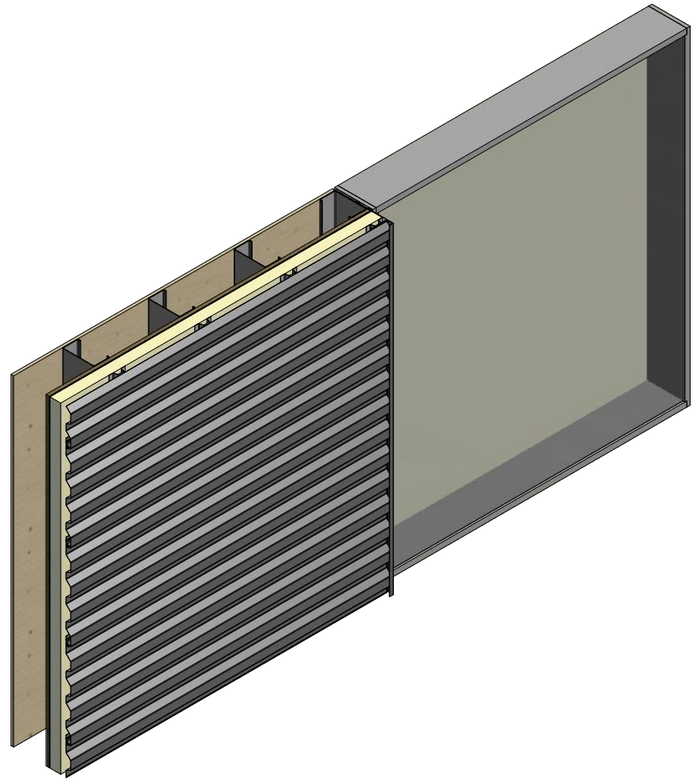

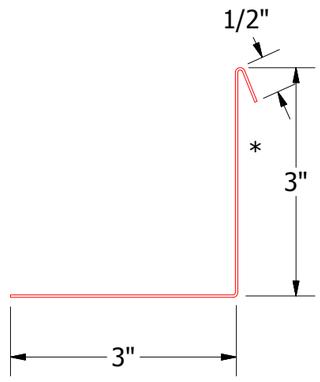

MCA683-Angle with Return

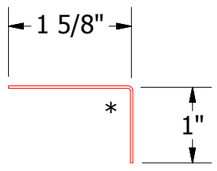

MCA680-Angle Trim

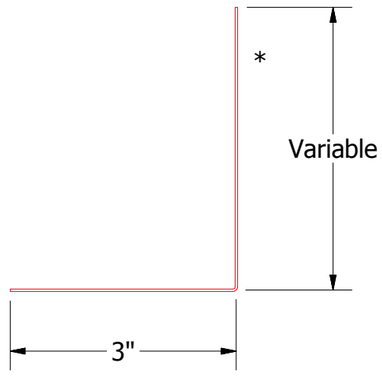

Angle

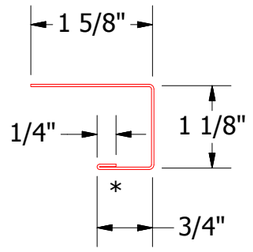

MCA118-J Channel

2 Stage Method of Weather Proofing

ATAS INTERNATIONAL, INC
Allentown PA
610-395-8445
Mesa AZ
480-558-7210

REV. NO.	DATE	DESCRIPTION OF REVISION	BY	APP

TITLE: Rigid Wall II Jamb Detail

DWG. NO.

MATERIAL

DR: KRK | DATE: 3/13/2015

APP | DATE

SH. SIZE: B | SCALE: X:X