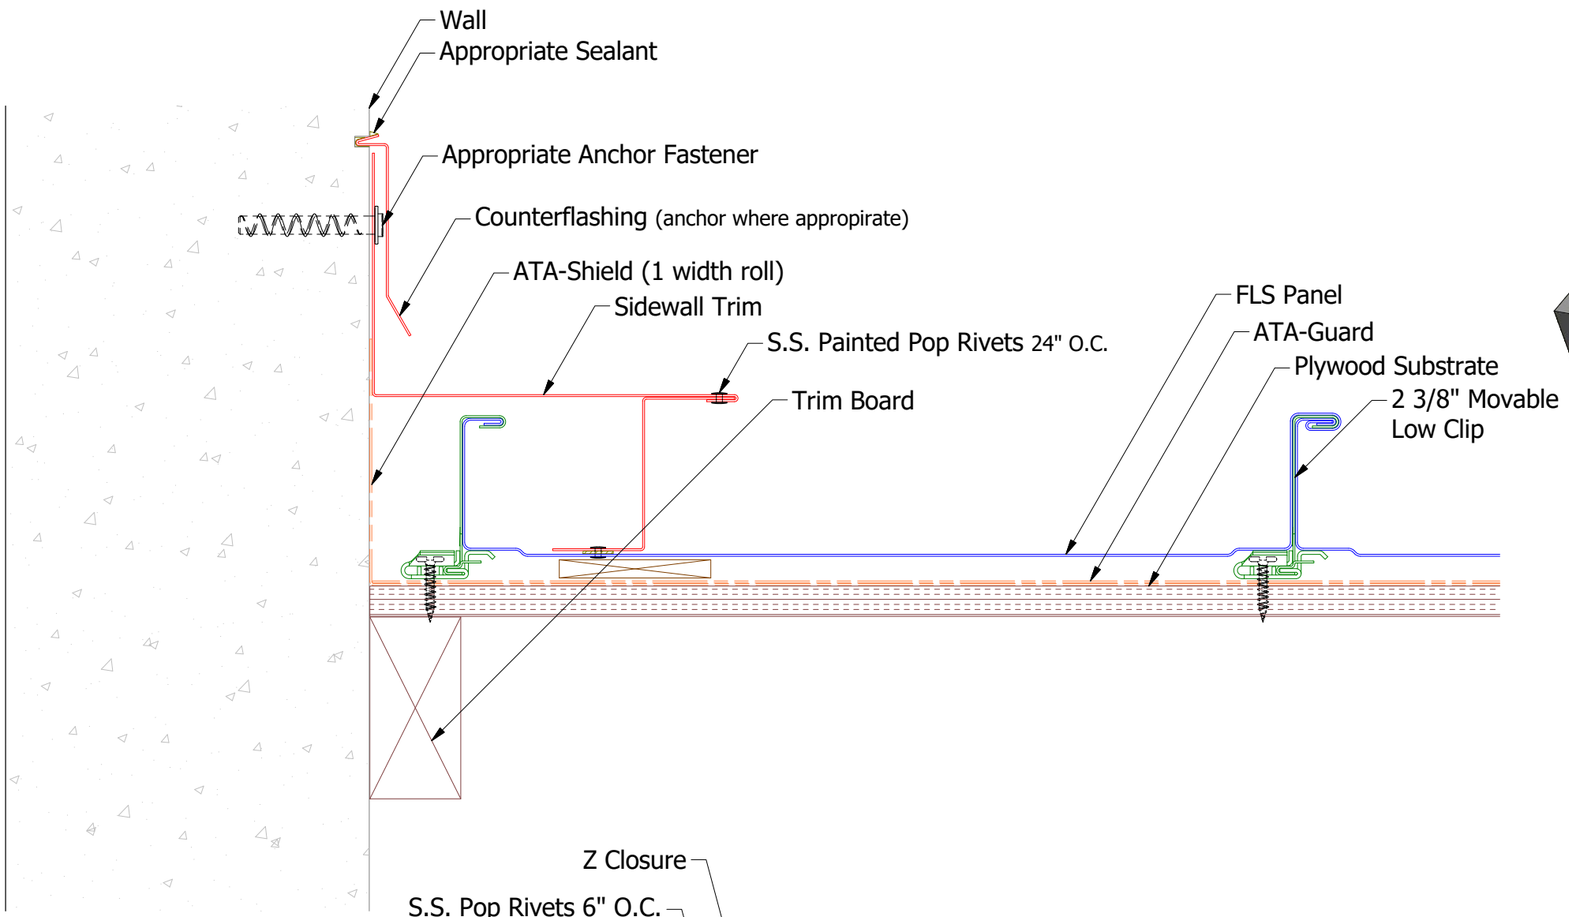

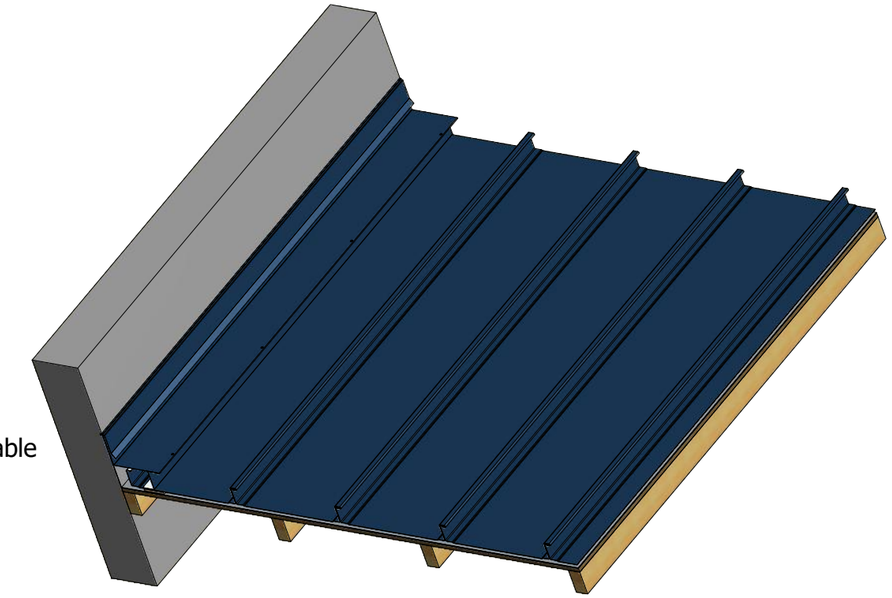

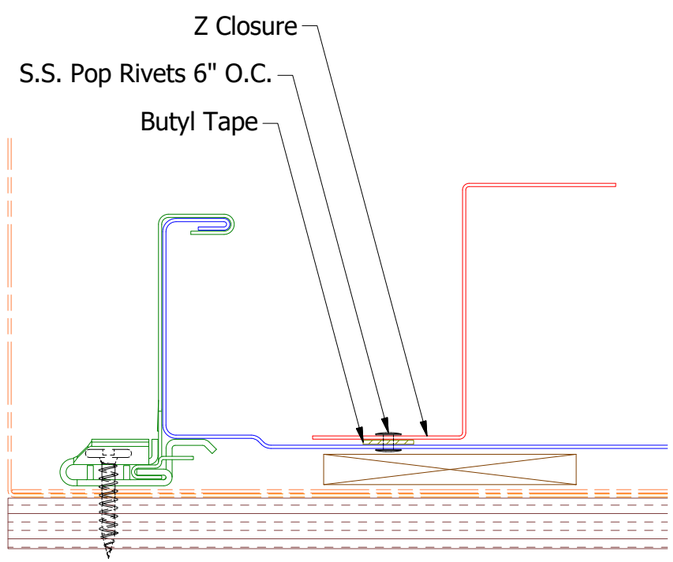

Butyl Tape Detail

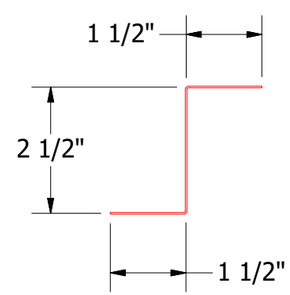

FLA910-Z Closure

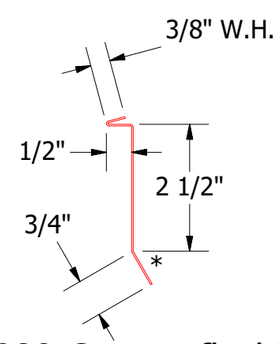

FLA980-Counterflashing

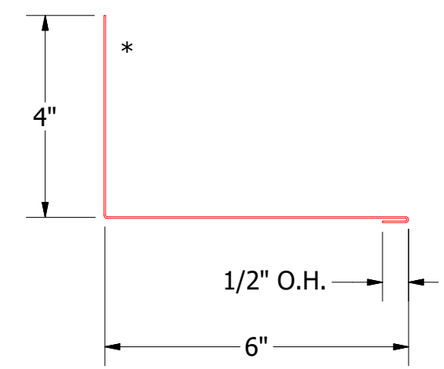

FLA411-Sidewall Trim

Note: * denotes color side.

REV. NO.	DATE	DESCRIPTION OF REVISION	BY	APP
2	5/31/2019	Updated Clip Information	AJZ	KRK
1	6/26/18	Updated Model and Cleaned up dimensions	JC	

ATAS INTERNATIONAL, INC
Allentown PA
610-395-8445
Mesa AZ
480-558-7210

TITLE FLS Starting Sidewall Detail

DWG. NO.

MATERIAL

DR KRK | DATE 10/8/2014

APP | DATE

SH. SIZE B | SCALE X:X