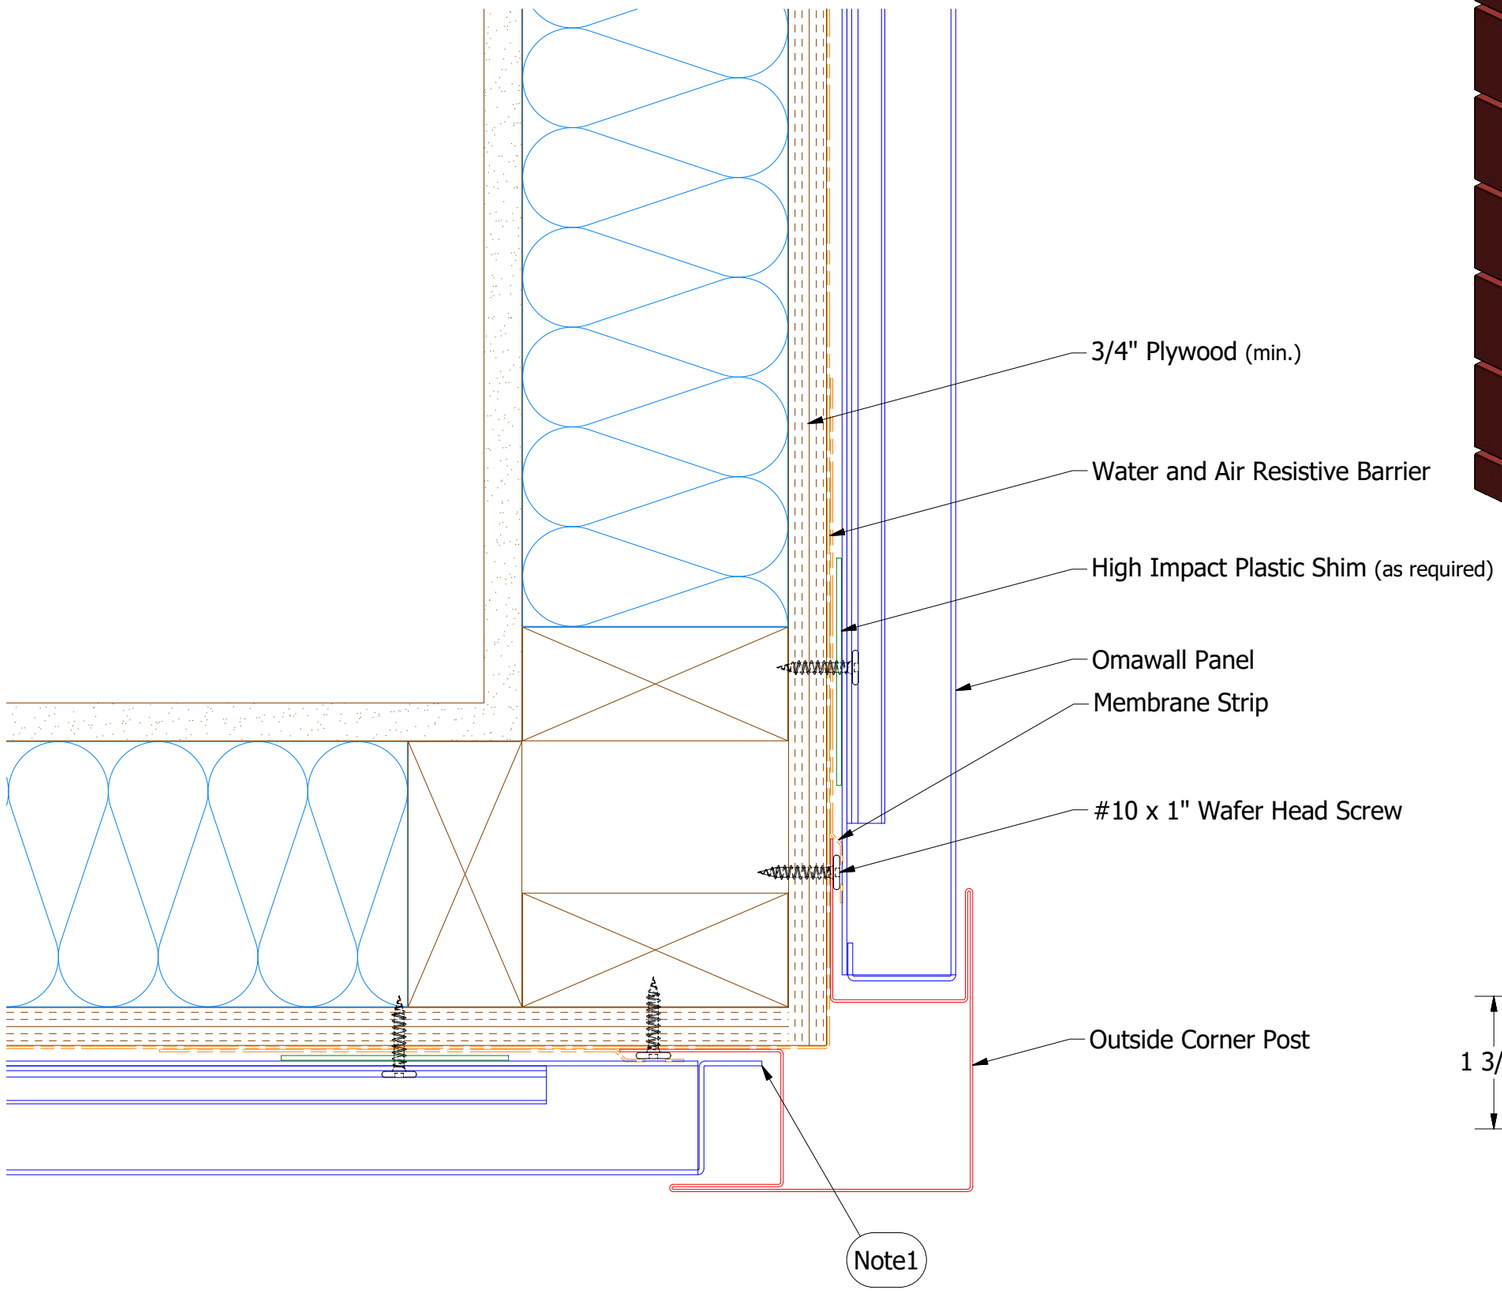

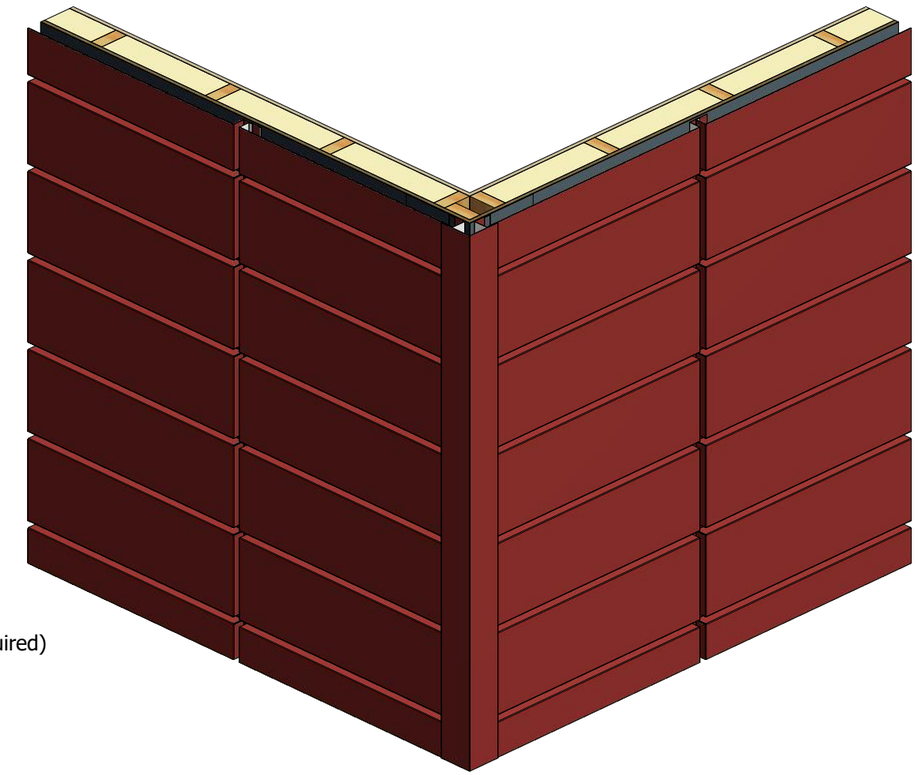

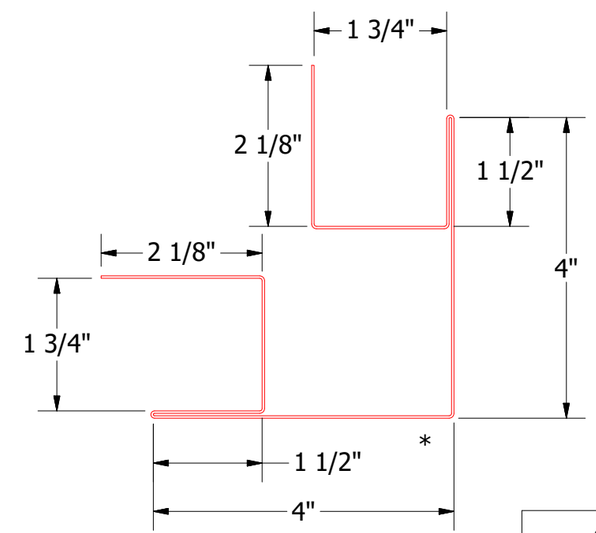

Outside Corner Post

Note: * denotes color side.
Note1: Cut Back Panel Edge.

REV. NO.	DATE	DESCRIPTION OF REVISION	BY	APP

ATAS INTERNATIONAL, INC
Allentown PA
610-395-8445
Mesa AZ
480-558-7210

TITLE: Omawall Outside Corner Detail

DWG. NO.		DR KRK	DATE 1/27/2021
		APP	DATE
MATERIAL		SH. SIZE B	SCALE X:X